DISTRICT	COUNTY	ROUTE	SECTION	SHEET
6-0	PHILADELPHIA	G010/G491	–	1 OF 5
PHILADELPHIA COUNTY				
REVISION NUMBER	REVISIONS		DATE	BY

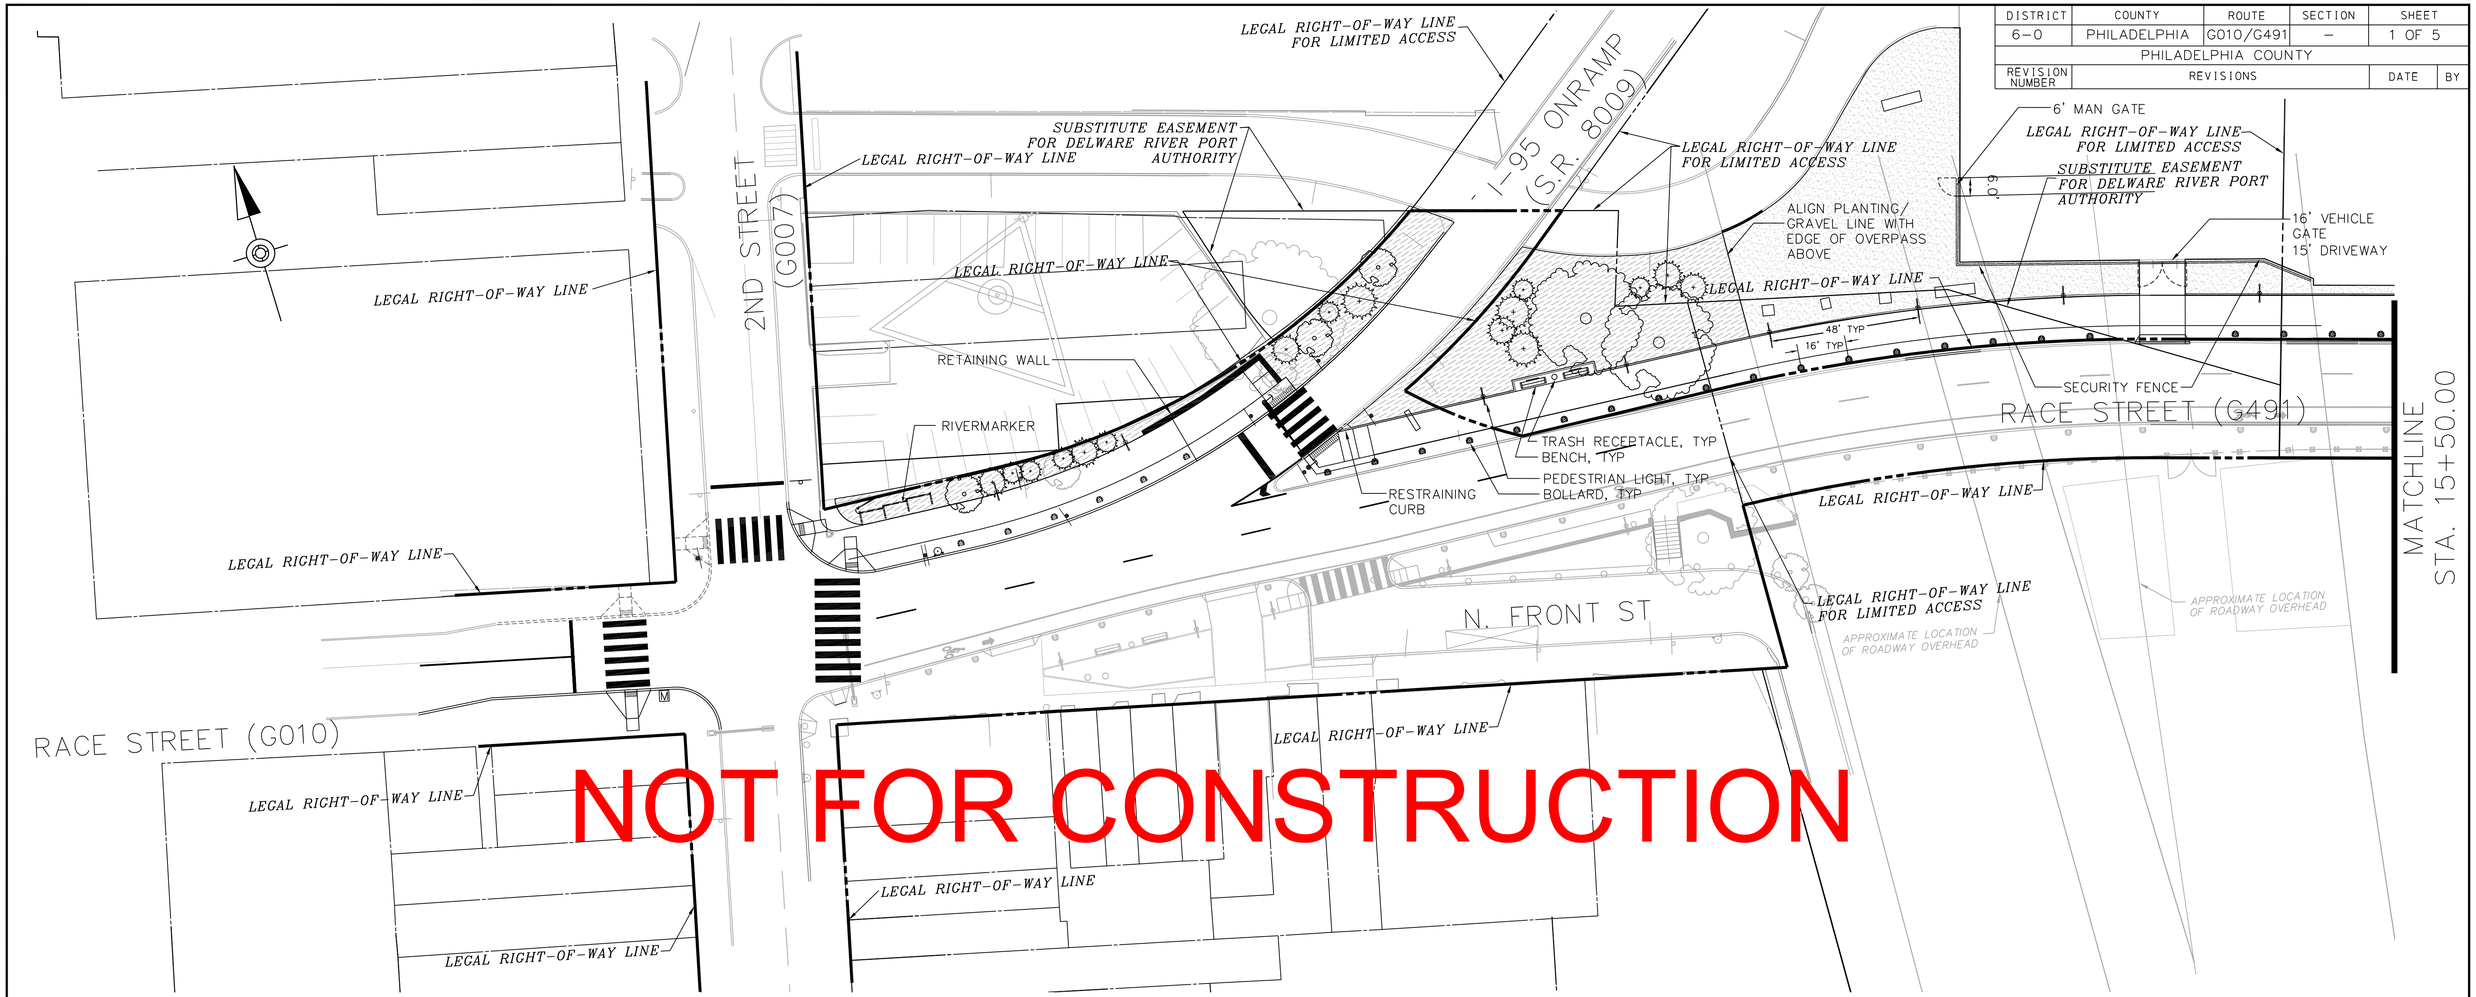

NOT FOR CONSTRUCTION

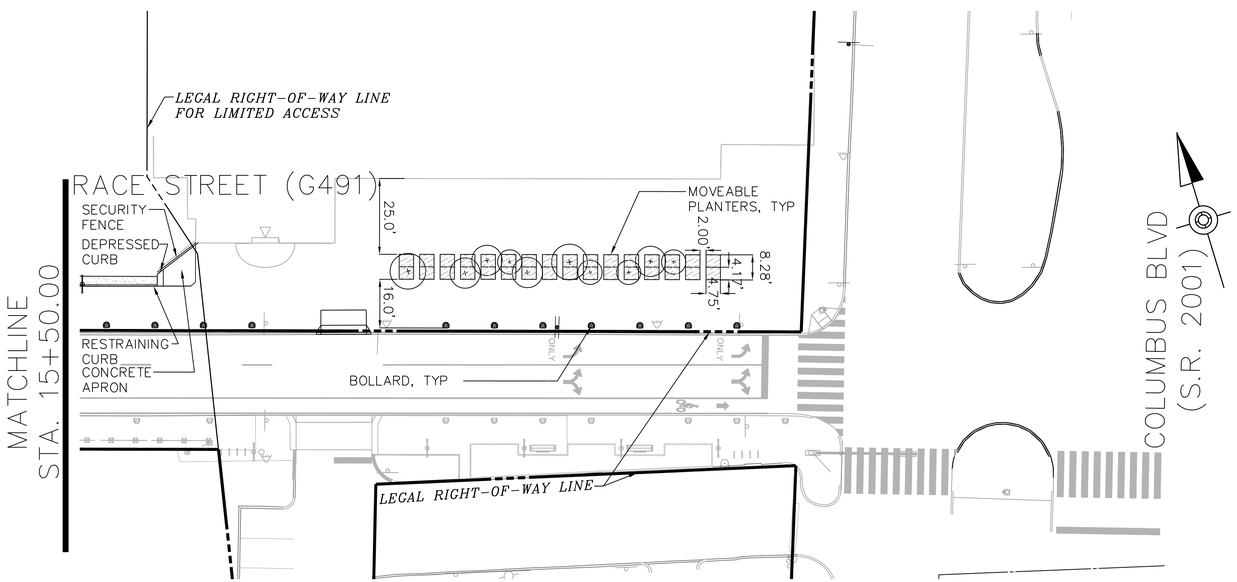

LEGEND

- EXISTING TREE TO REMAIN
- PROPOSED TREE (JUNIPERUS VIRGINIANA)
- PROPOSED TREE (AMELANCHIER LAEVIS)
- PROPOSED SECURITY FENCE
- BENCH
- PEDESTRIAN LIGHT
- BOLLARD
- TRASH RECEPTACLE
- PERENNIAL AND GRASS PLANTING (MIX: PANICUM VIRGATUM 'SHENANDOAH'; CAREX LAXICULMIS 'HOBB' BUNNY BLUE; EUPHORBIA AMYGDALOIDES 'ROBBIAE'; GERANIUM MACRORRHIZUM 'SPESSART')
- GRAVEL

25 0 5 10 15 20 25
SCALE IN FEET

STREETS DEPT. GPIS

SERIAL NUMBER: G2012-04901

\C.Hager (PA Stamp_Signture).TIF

LANDSCAPE PLANS

© 2010 Langan Engineering and Environmental Services Inc.